

Lingarajapuram coming under Lingarajapuram s/s of AEE E2-2 subdivision. (Part-A).

[illegible][illegible]


ng with source
Vol-

9895

707
AEE22

10/10/10

IS map for the work of providing and laying 36mm dia RCC NP-3 class sewer pipeline in KSFC layout and
 ingarajapuram coming under Lingarajapuram s/s of AEE E2-2 subdivision.(Part-A)

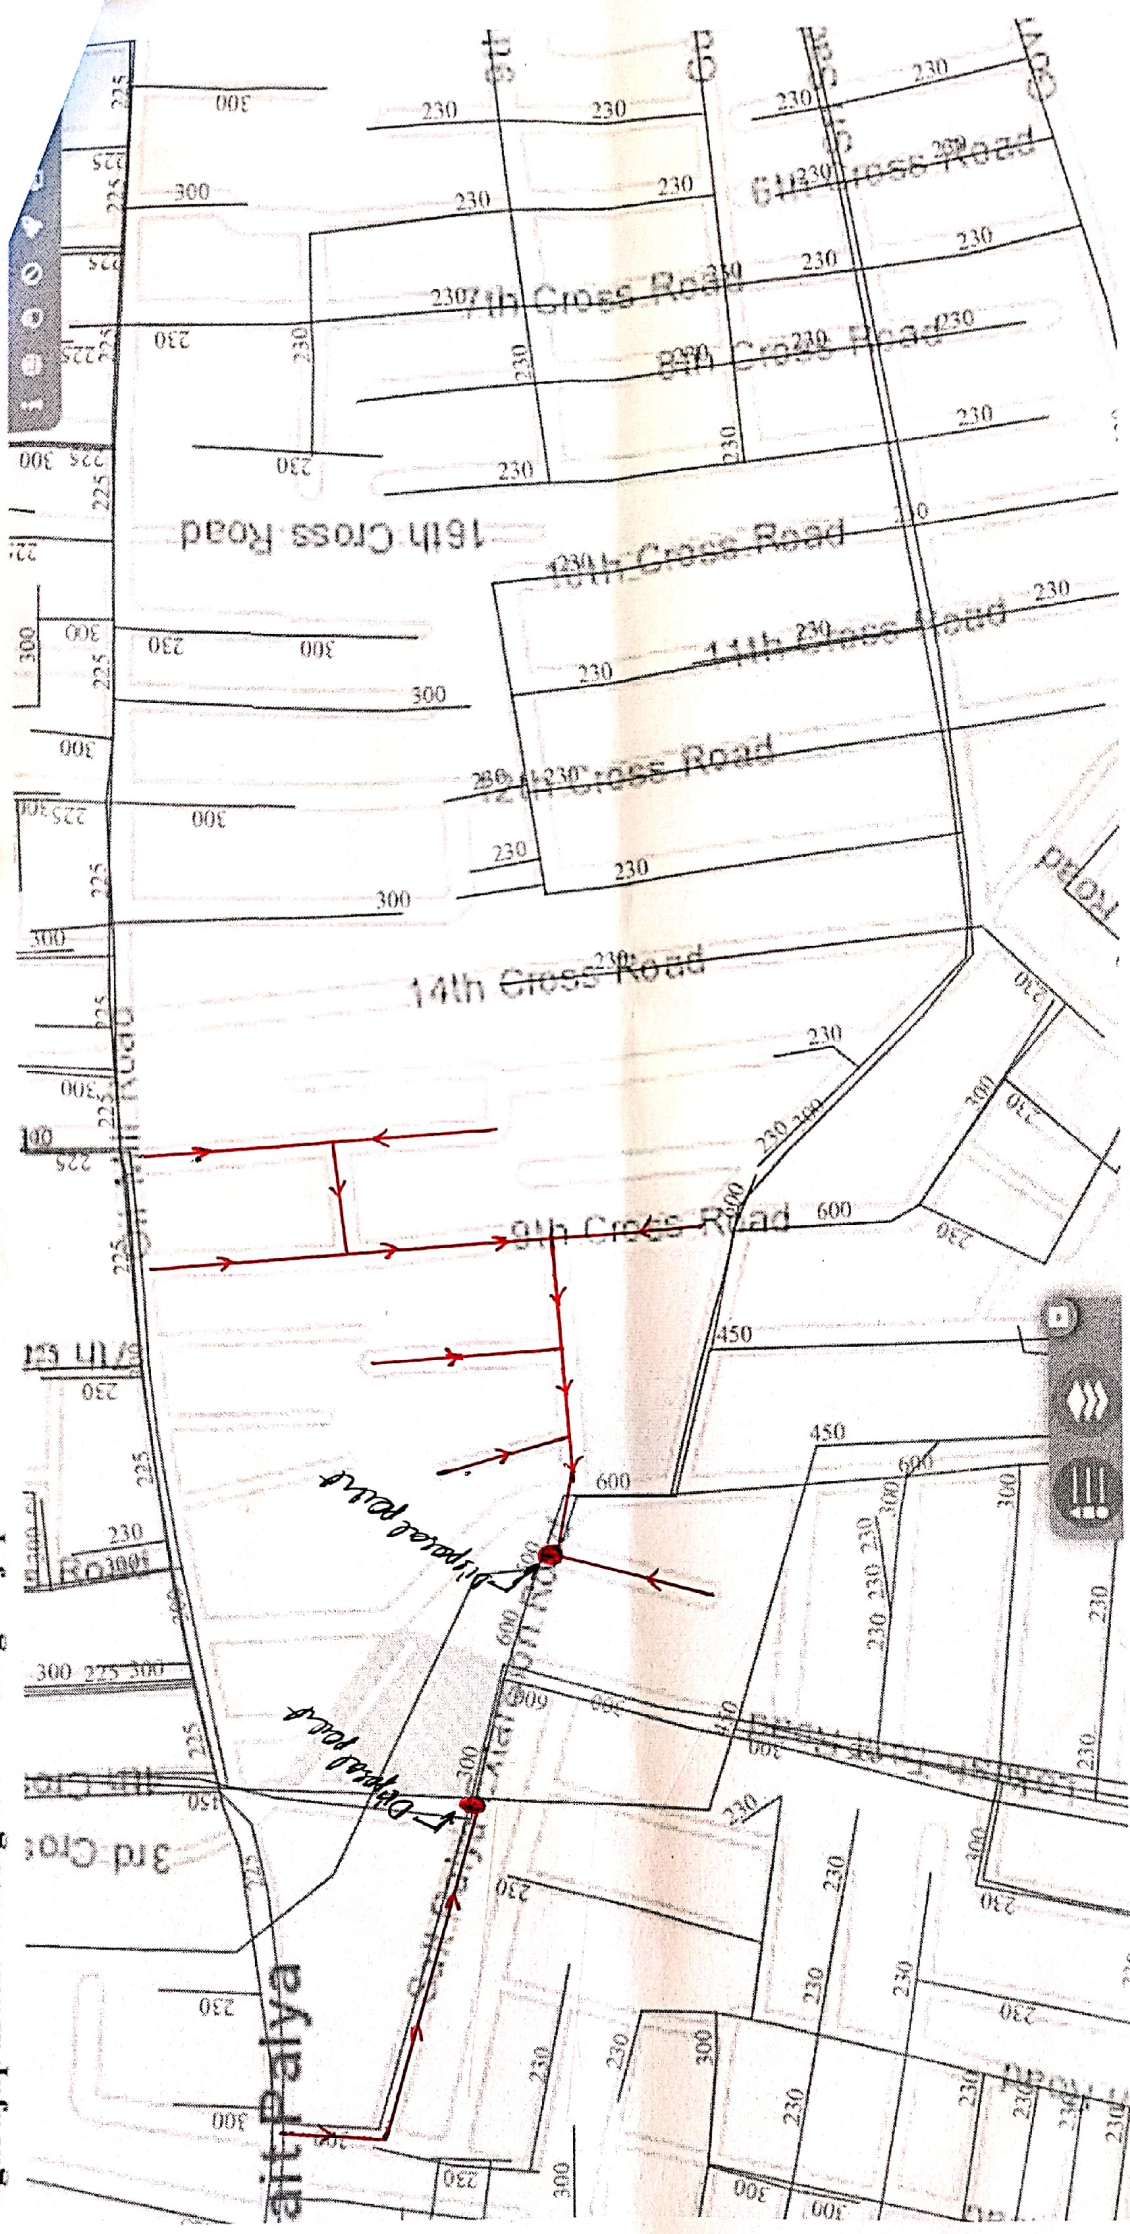

lingarajapuram
 JE(LRP)

Indra
 AEE E2-2

EE E-2